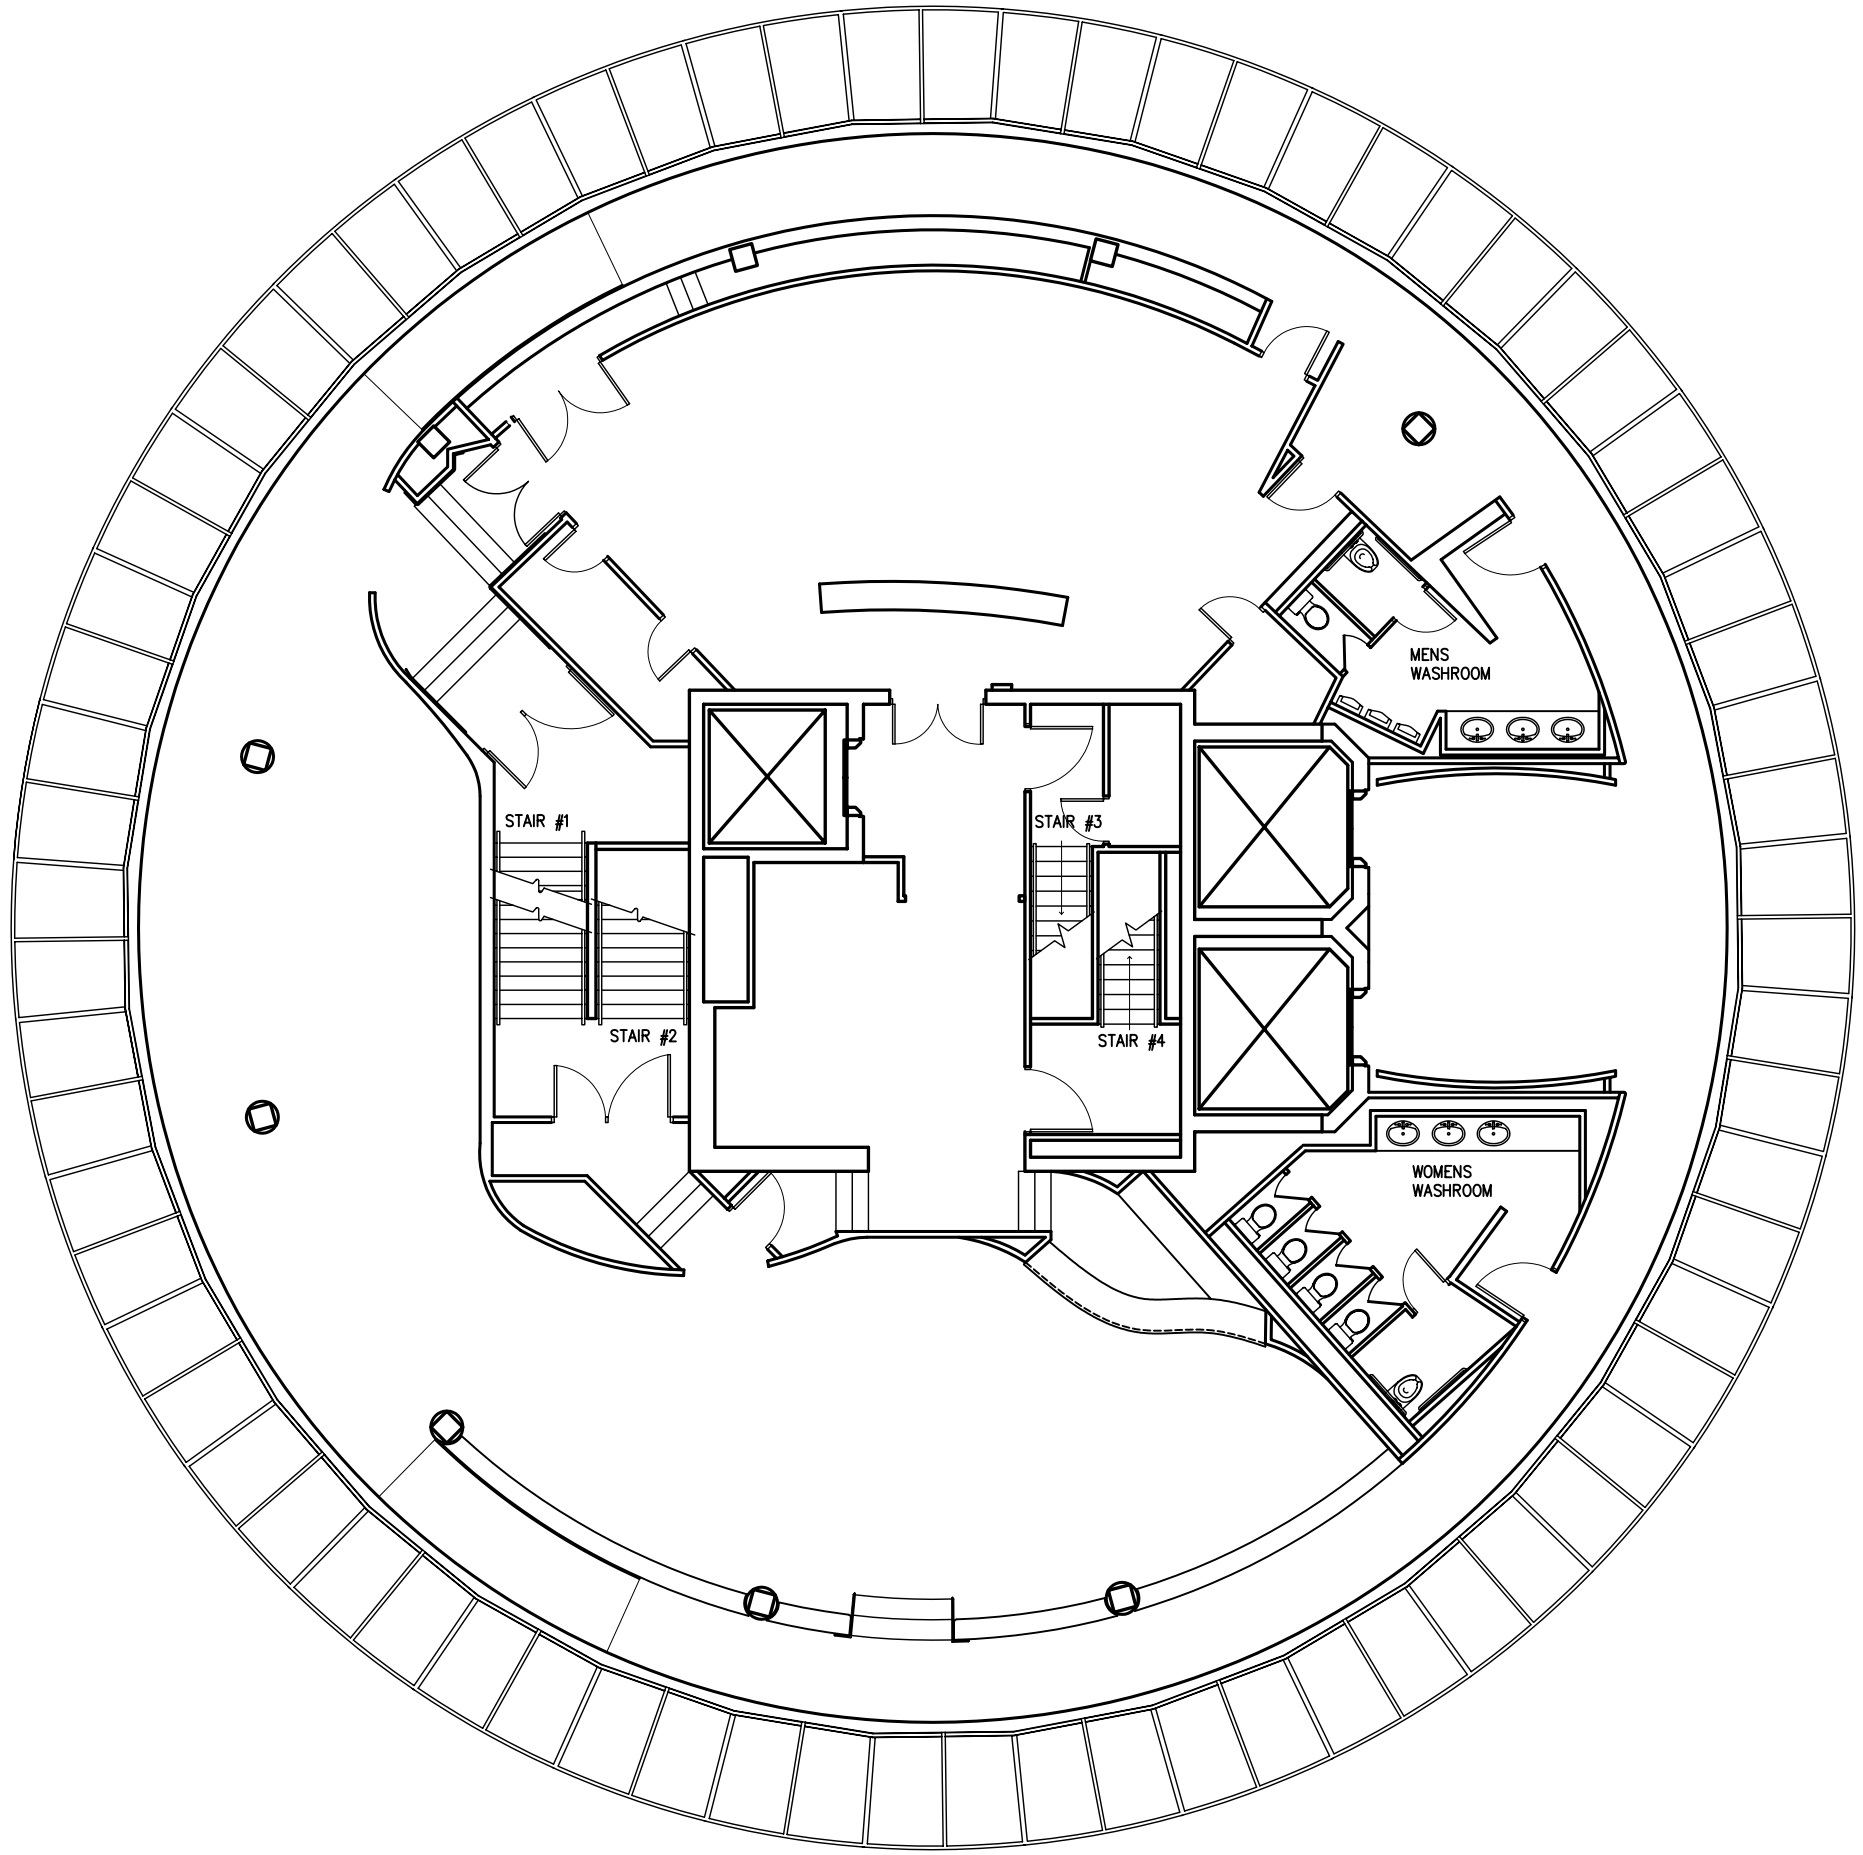

Contractor must check and verify all dimensions and conditions on site and report any discrepancies to designer and/or engineer prior to proceeding with work

DO NOT SCALE DRAWINGS

All drawings, specifications and related documents are the copyright property of Arris Design. Reproduction of any of the aforementioned documents in whole or in part is not permitted without the written permission of Arris Design.

NORTH

PRODUCTION DRAWINGS BY:

ARRÎS DESIGN

300 – 1120 Hamilton Street
Vancouver, BC V6B 2S2
Phone: 604.408.4847
Fax: 604.689.0413
Email: arrisdesign@axion.net

CONSULTANTS:

REV	DESCRIPTION	DATE

PROJECT NAME:

The Lookout

Top of Vancouver
555 West Hastings Street
Vancouver, BC

DRAWING TITLE:

FLOOR PLAN

DATE:	04/11/03
SCALE:	3/16" = 1'-0"
DRAWN BY:	PS
CHECKED BY:	SJM
JOB NUMBER:	-

DRAWING NUMBER:

A1